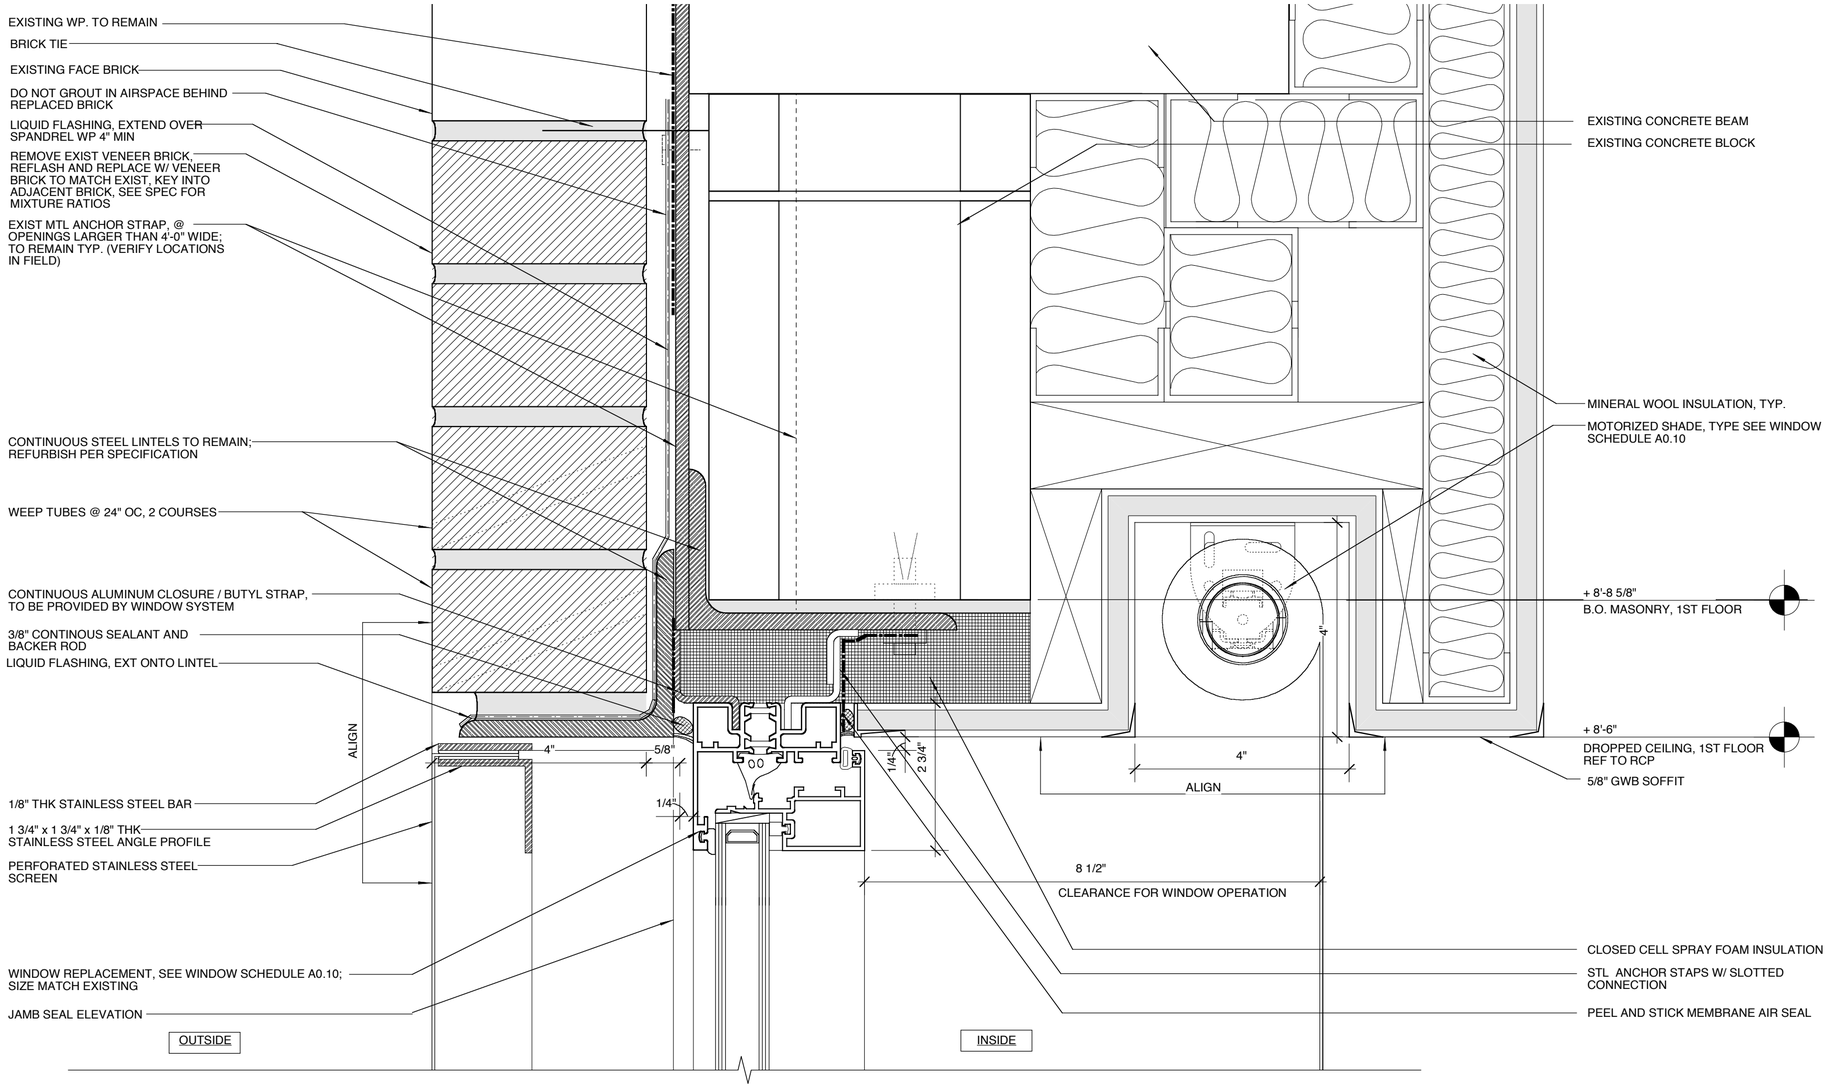

1 SECTION A WINDOW TYPE 12 TYPICAL - EXISTING LINTELS

SCALE: 6"=1'-0"